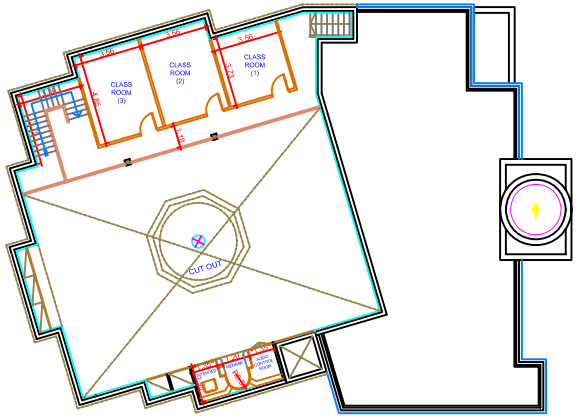

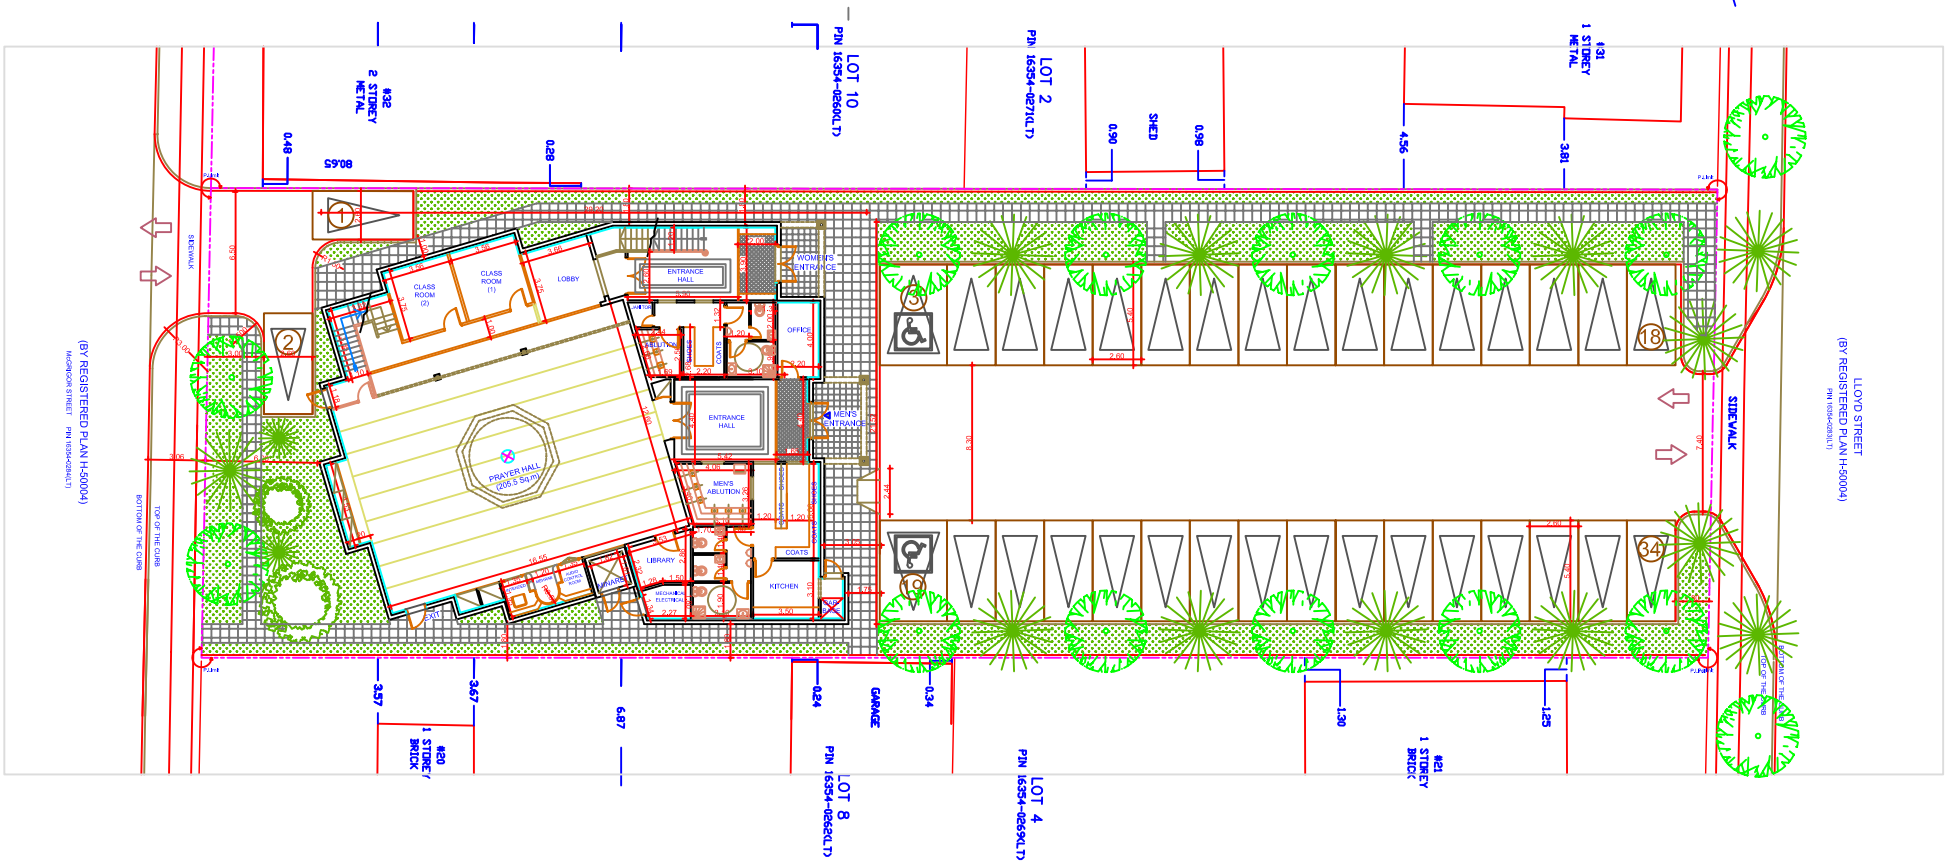

1 A 01 SITE PLAN

G.Floor Area= 514 sq.m
Mez.Floor Area= 88 sq.m
Total Area= 602 sq.m

Plot Area=2024.59 sq.m

Coverage Area= 514 sq.m (25.38%)
Landscape Area= 563 sq.m (27.8%)

Array International Architects Inc
1200 Eglinton Avenue East, Suite 810, Toronto, Ontario, Canada, M3C 1H9
Tel: (416) 733 3583. Fax: (416) 733 8236 www.arraygroup.com

Oshawa Islamic Centre

26 McGrigor Street